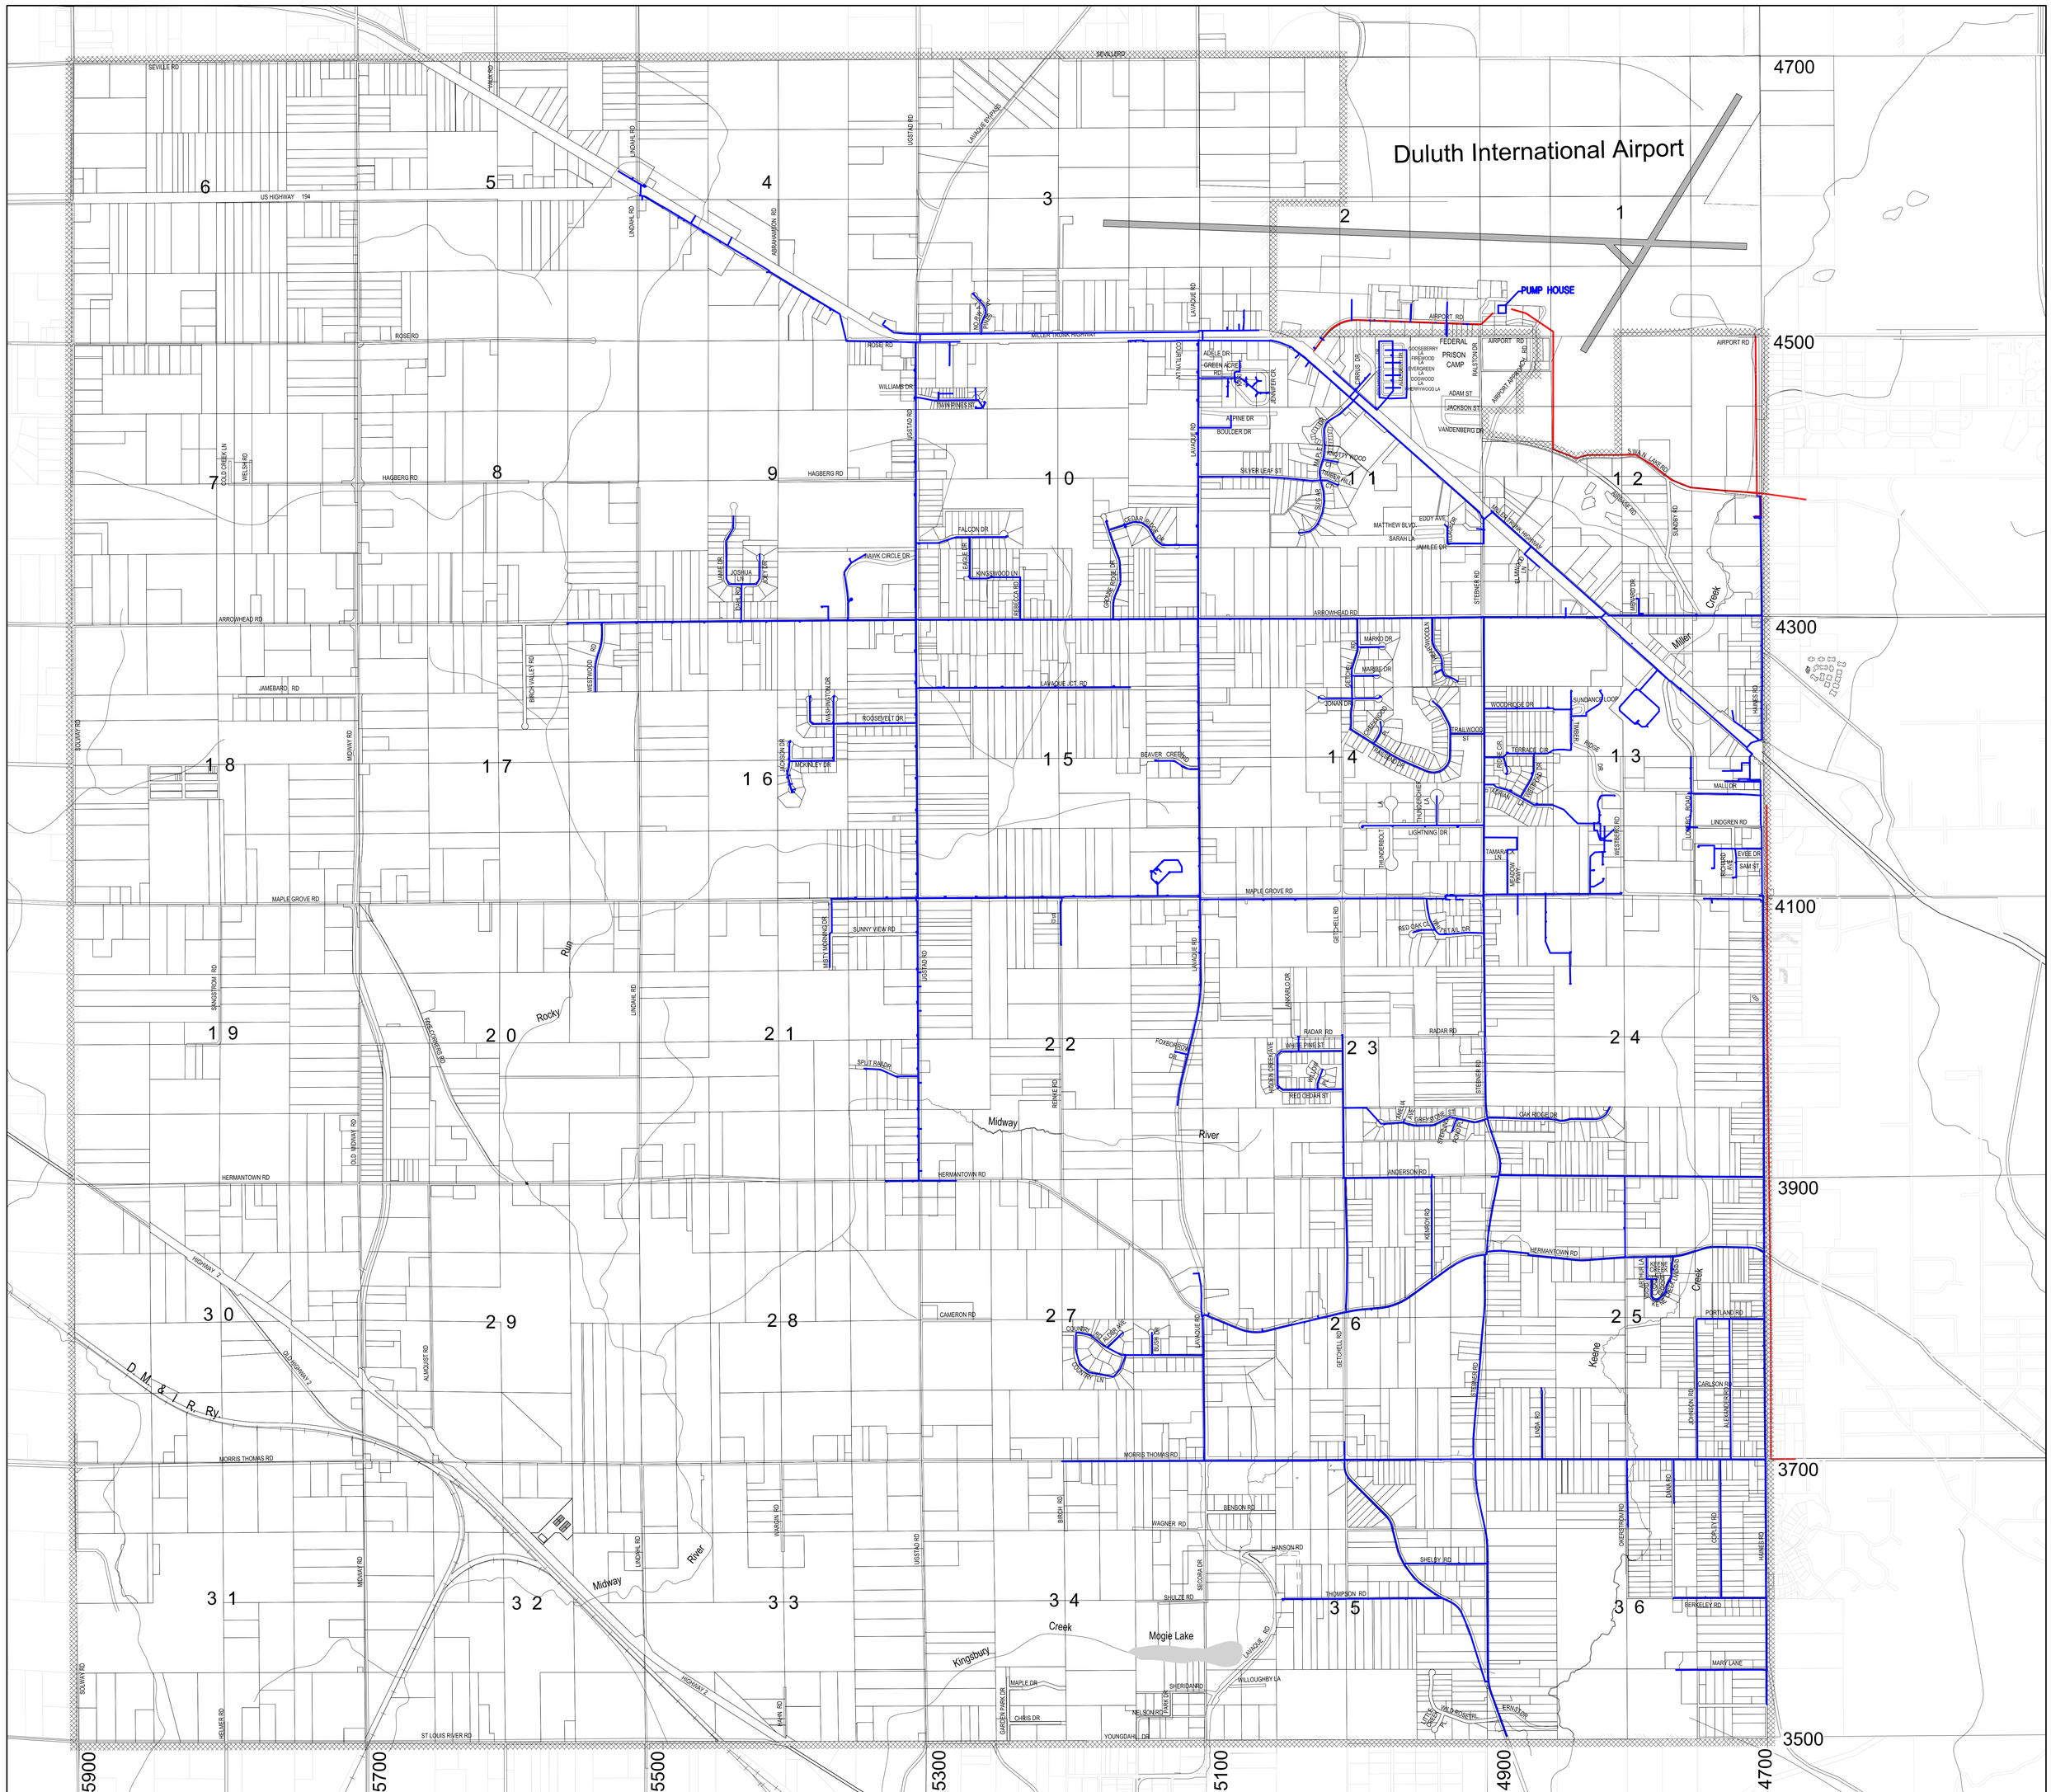

ENGINEERS = SURVEYORS = PLANNERS

SALO ENGINEERING, INC.

4560 Norway Pines Place = Duluth, Minnesota 55811 = 218/727-8796

CITY OF HERMANTOWN, MINNESOTA - WATERMAIN MAP 2014

SCALE

0 1000' 2000'

HERMANTOWN WATER

DULUTH WATER

REVISED - Jan 21, 2014