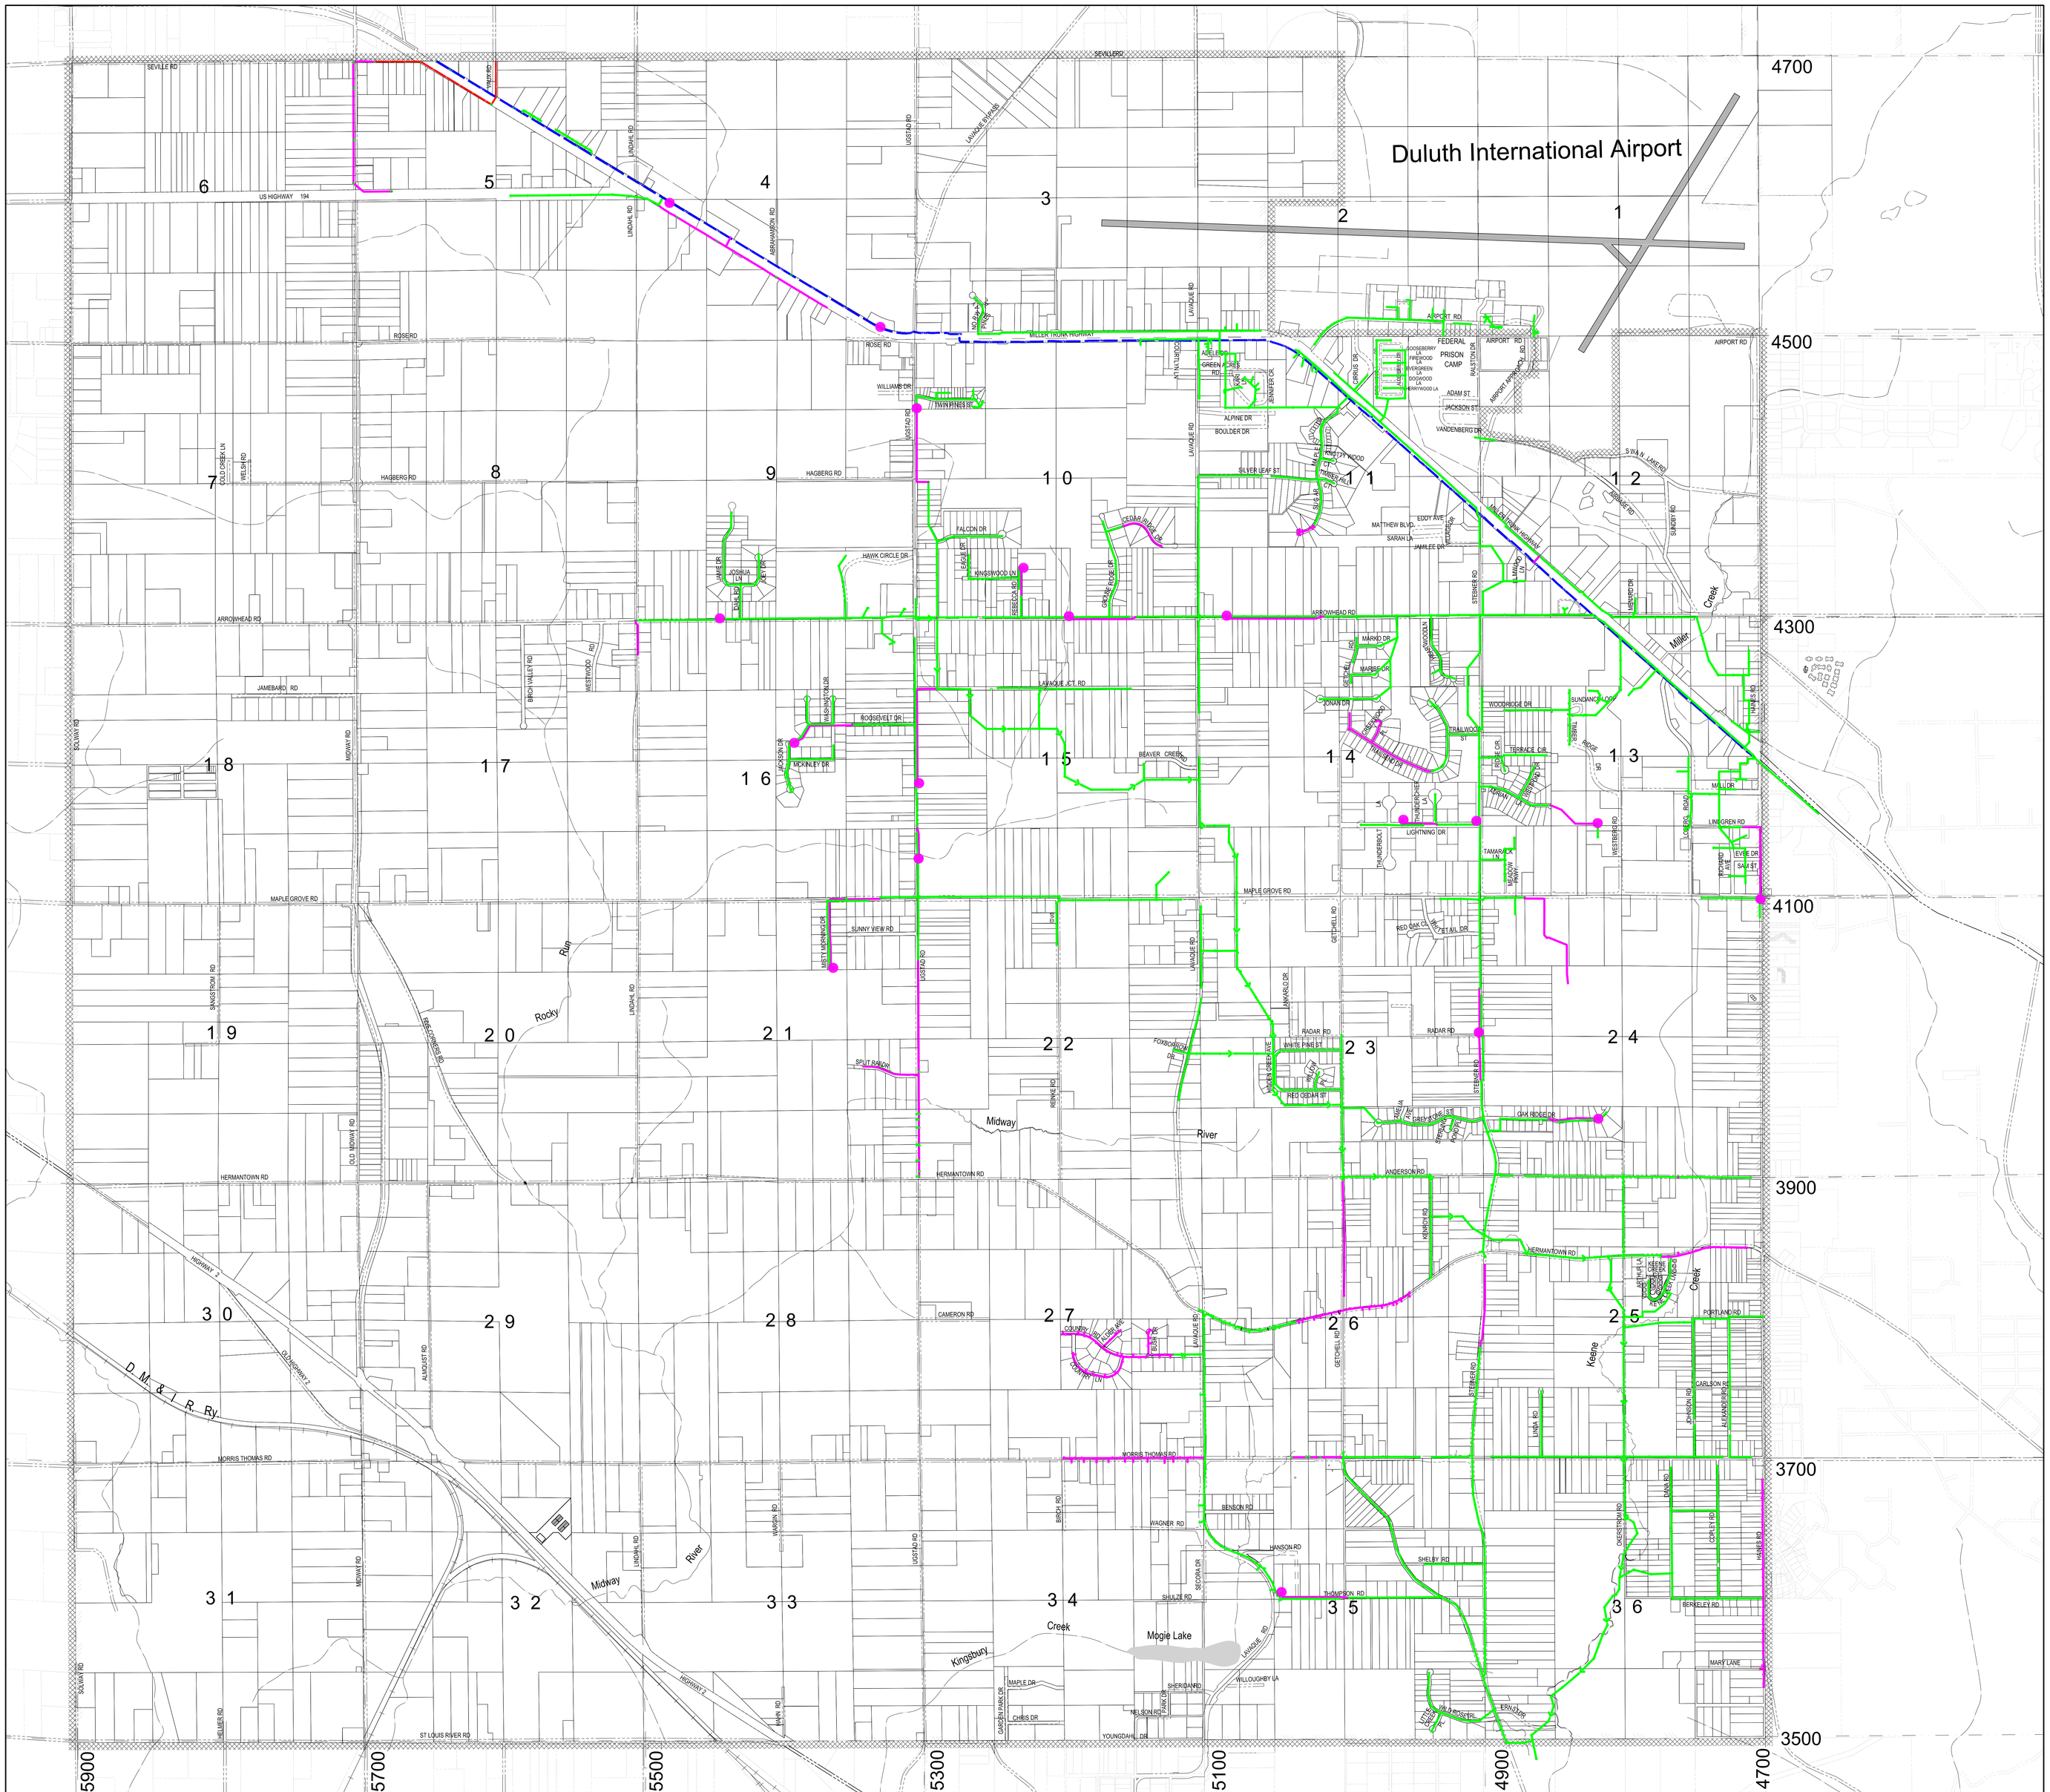

ENGINEERS = SURVEYORS = PLANNERS

SALO ENGINEERING, INC.

4560 Norway Pines Place = Duluth, Minnesota 55811 = 218/727-8796

CITY OF HERMANTOWN, MINNESOTA - SANITARY SEWER MAP 2014

SCALE

0 1000' 2000'

PLAWSC SEWER
WLSSD INTERSEPTOR
TRUNK SEWER
GRAVITY SEWER
FORCE MAIN, LIFT STATION

REVISED - March 24, 2014